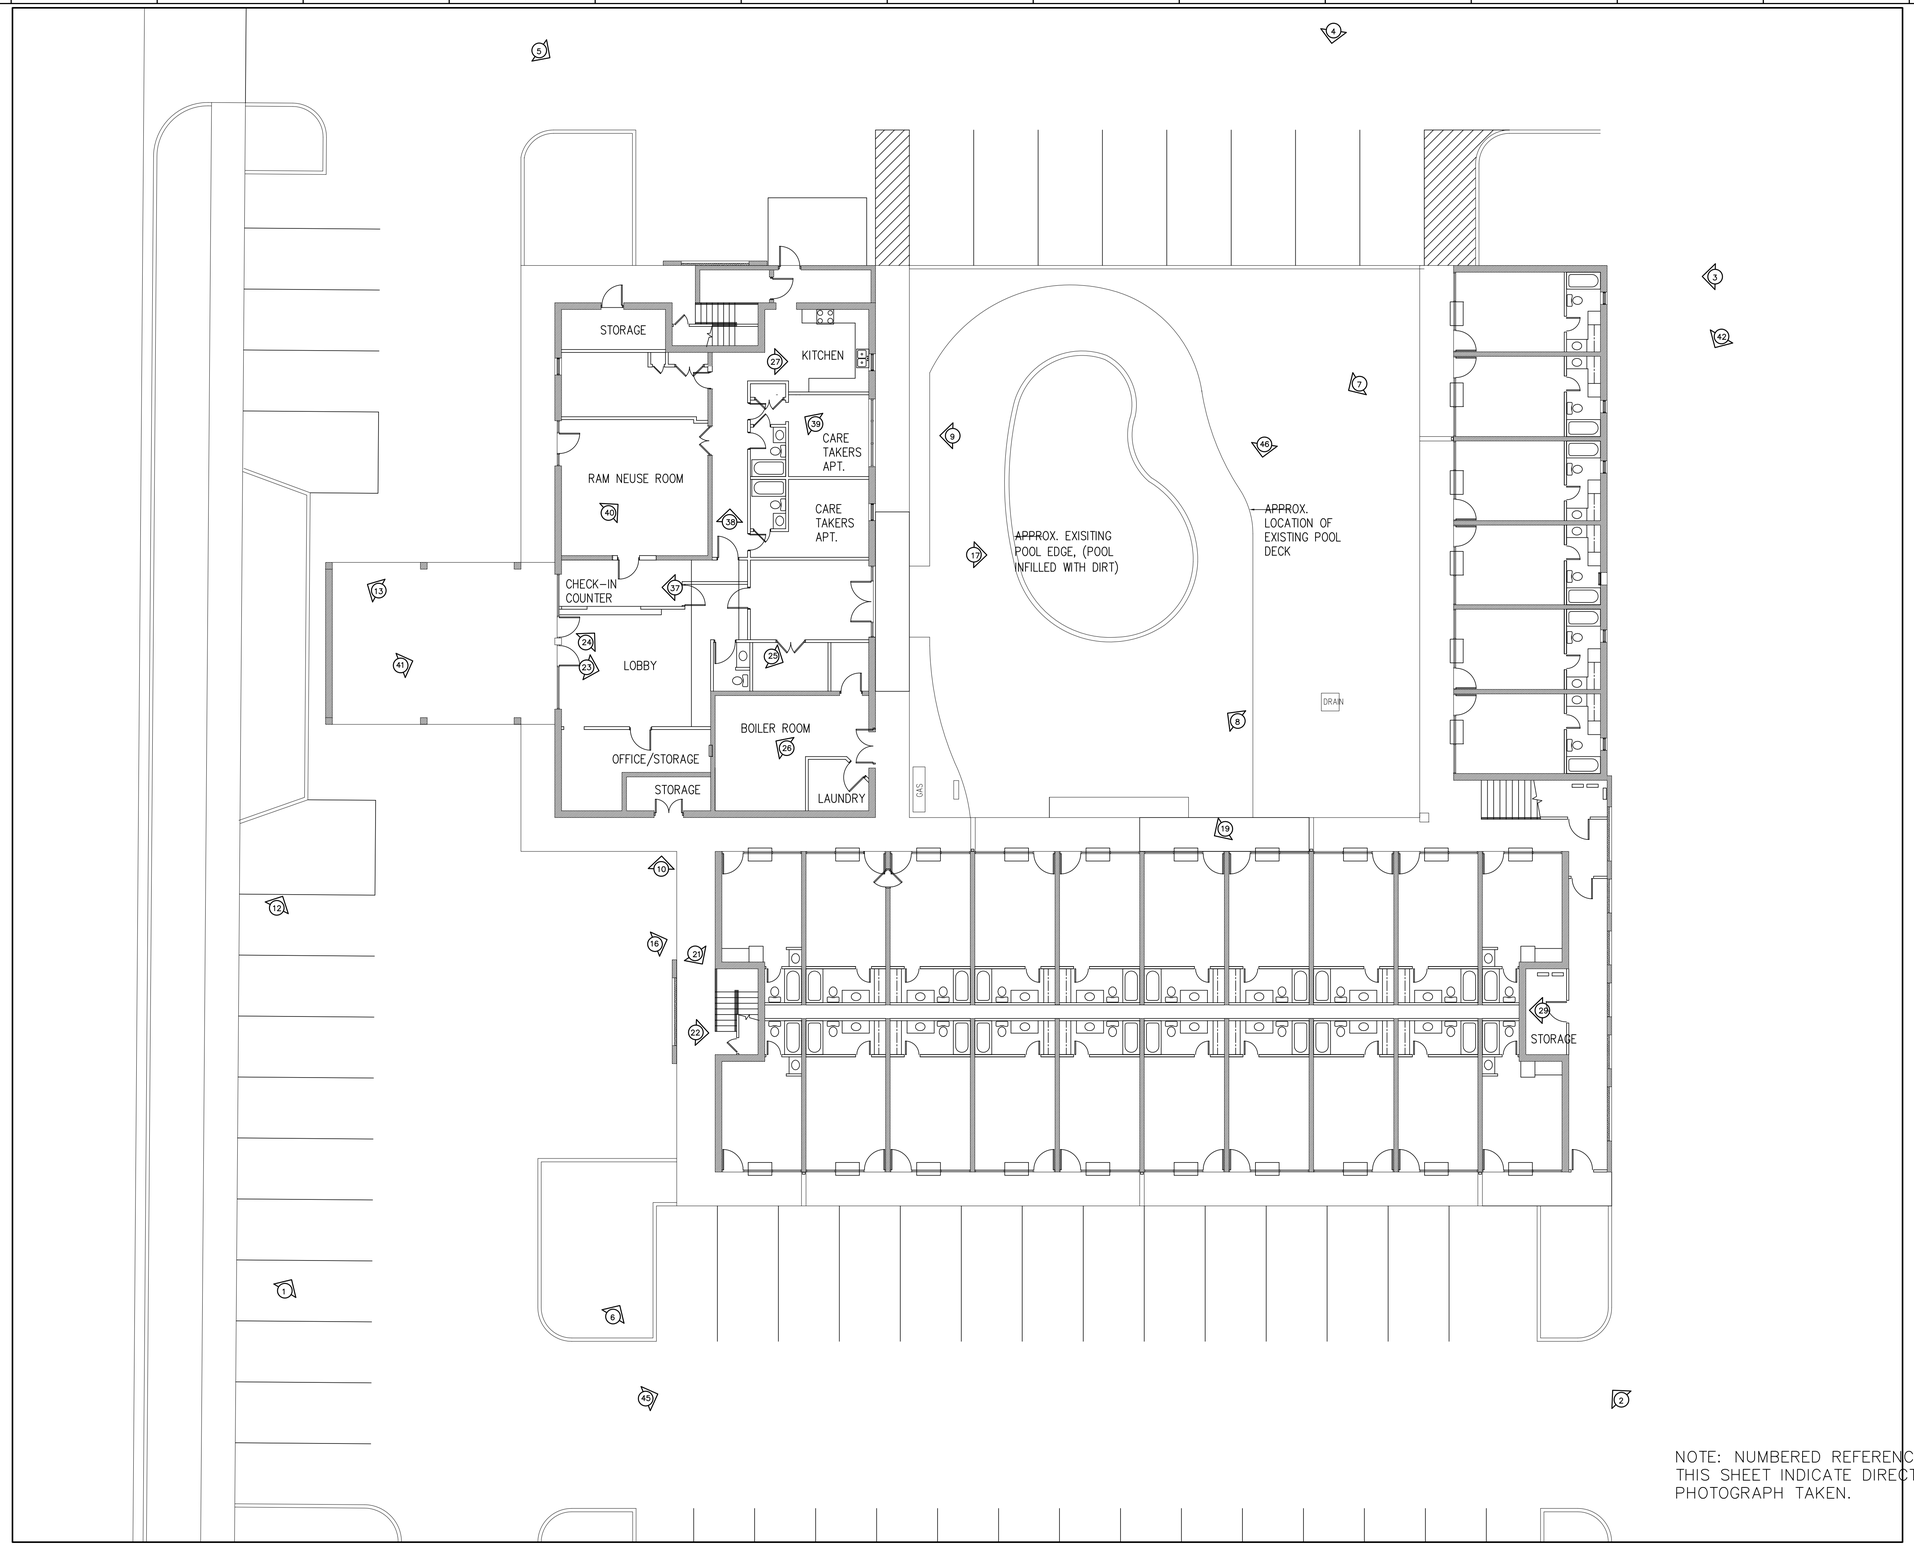

NOTE: NUMBERED REFERENCE CIRCLES ON THIS SHEET INDICATE DIRECTION OF PHOTOGRAPH TAKEN.

1A **EXISTING FIRST FLOOR PLAN**

NORTH

MIDTOWN MOTOR LODGE
501 N. HERRITAGE ST
KINSTON, NORTH CAROLINA

Project Number: 1111-15004

401 North Herritage Street
Kinston, North Carolina 28501
252-527-1523 252-527-0049 fax

DUNN & DALTON
ARCHITECTS

Issue Date: 7/15/16
Revisions:

A0.1

THIS DRAWING IS THE PROPERTY OF DUNN & DALTON, ARCHITECT, P.A.. THIS DRAWING IS NOT TO BE COPIED IN WHOLE OR IN PART. THIS DRAWING OR THE INFORMATION HEREUPON IS NOT TO BE USED ON ANY OTHER PROJECT AND MUST BE RETURNED TO DUNN & DALTON, ARCHITECTS, P.A UPON REQUEST. COPYRIGHT 2014, DUNN & DALTON, ARCHITECTS, P.A.